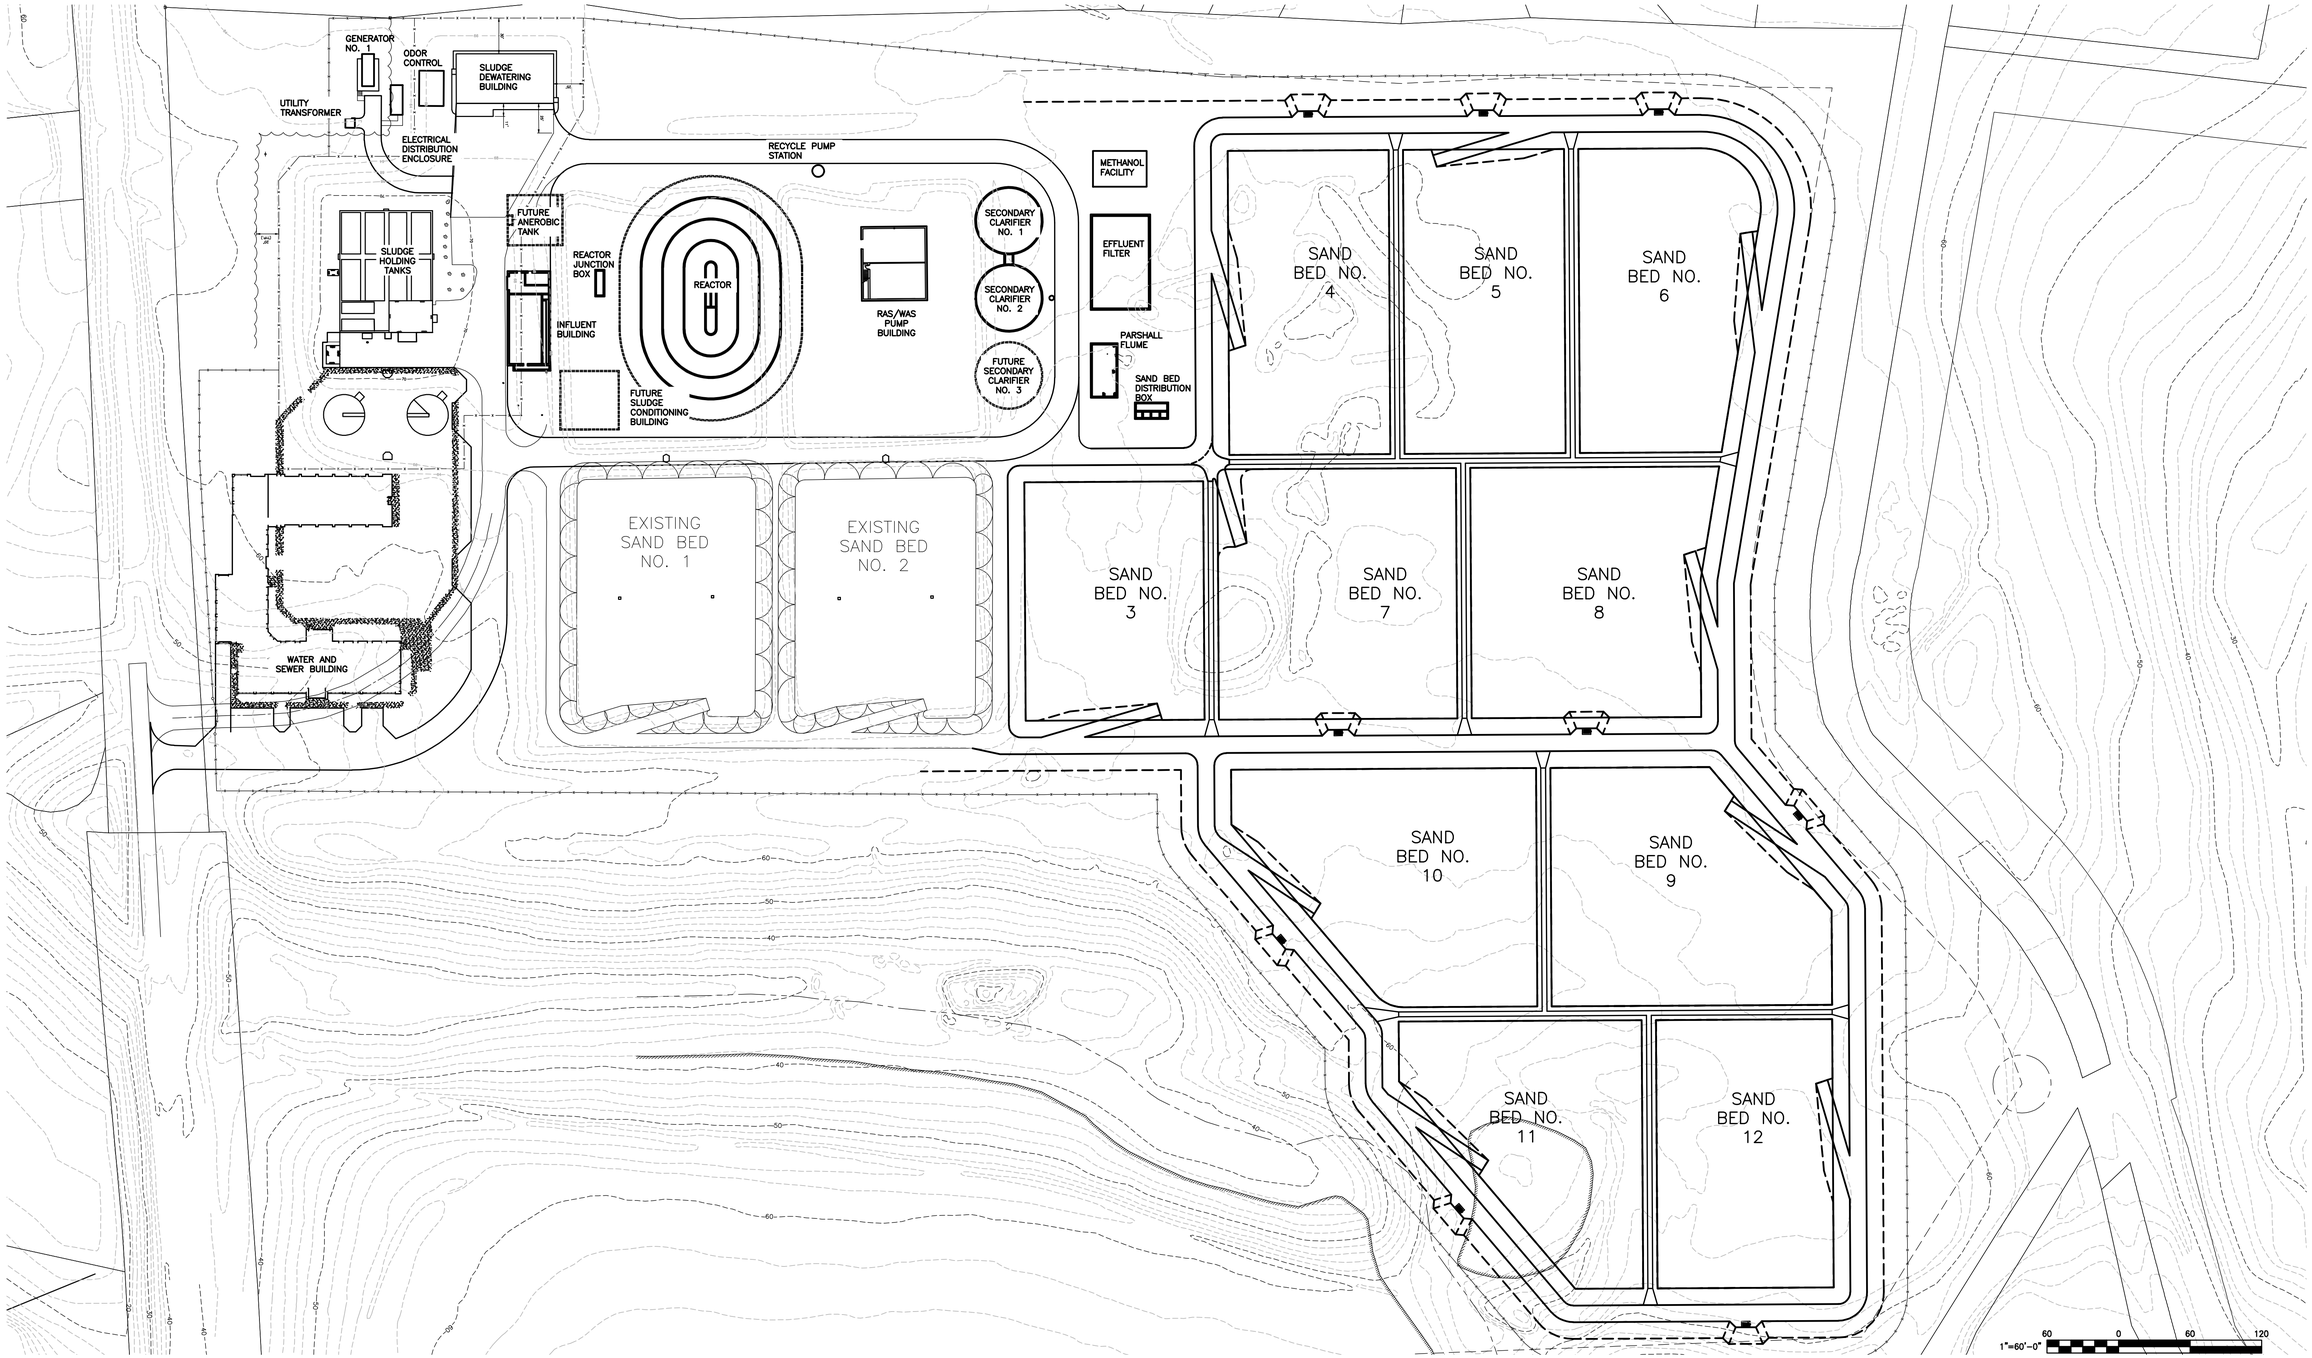

SITE PLAN – OVERALL

SCALE: 1"= 60'-0"

STEARNS & WHELER LLC
Environmental Engineers & Scientists

HYANNIS, MASSACHUSETTS

1545 Iyannough Road
Phone: 508 362-5680
Fax: 508 362-5684
Web: stearnswheler.com

DATE: 04/21/08

TOWN OF CHATHAM, MASSACHUSETTS

COMPREHENSIVE WASTEWATER MANAGEMENT PLAN

WWTF PRELIMINARY DESIGN WITH POTENTIAL TREATED WATER RECHARGE AREA

FIGURE 9–3

J.D. HYMARE 4/08
J:\2005\05 Projects\Fieldwork\70000\70008\007 CWMP\2008 Figures\70008fig9-3.dwg